RuckPate
ARCHITECTURE

Glen Grove Intermediate School

Scheme B Floor Plan

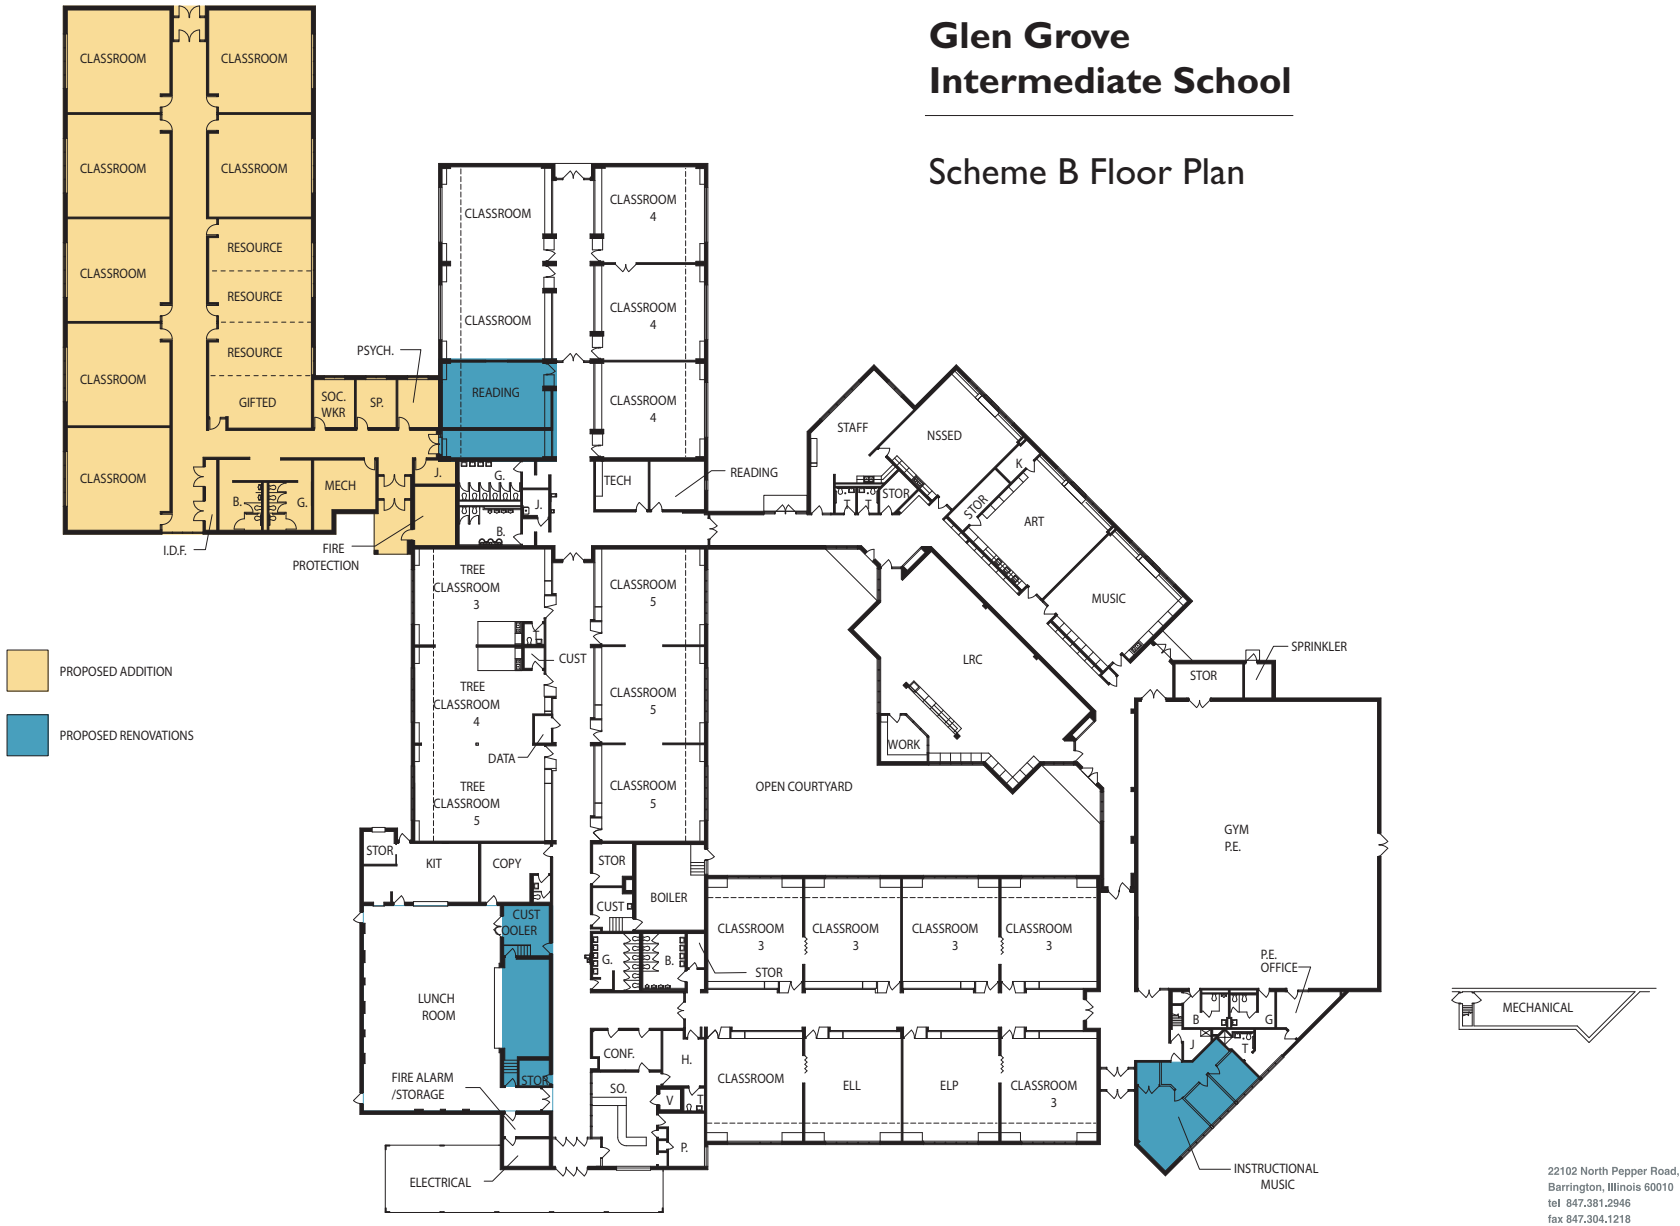

22102 North Pepper Road, Ste 201
Barrington, Illinois 60010
tel 847.381.2946
fax 847.304.1218
www.ruckpate.com

Project No. 0660.01
Date: 9 November 2006